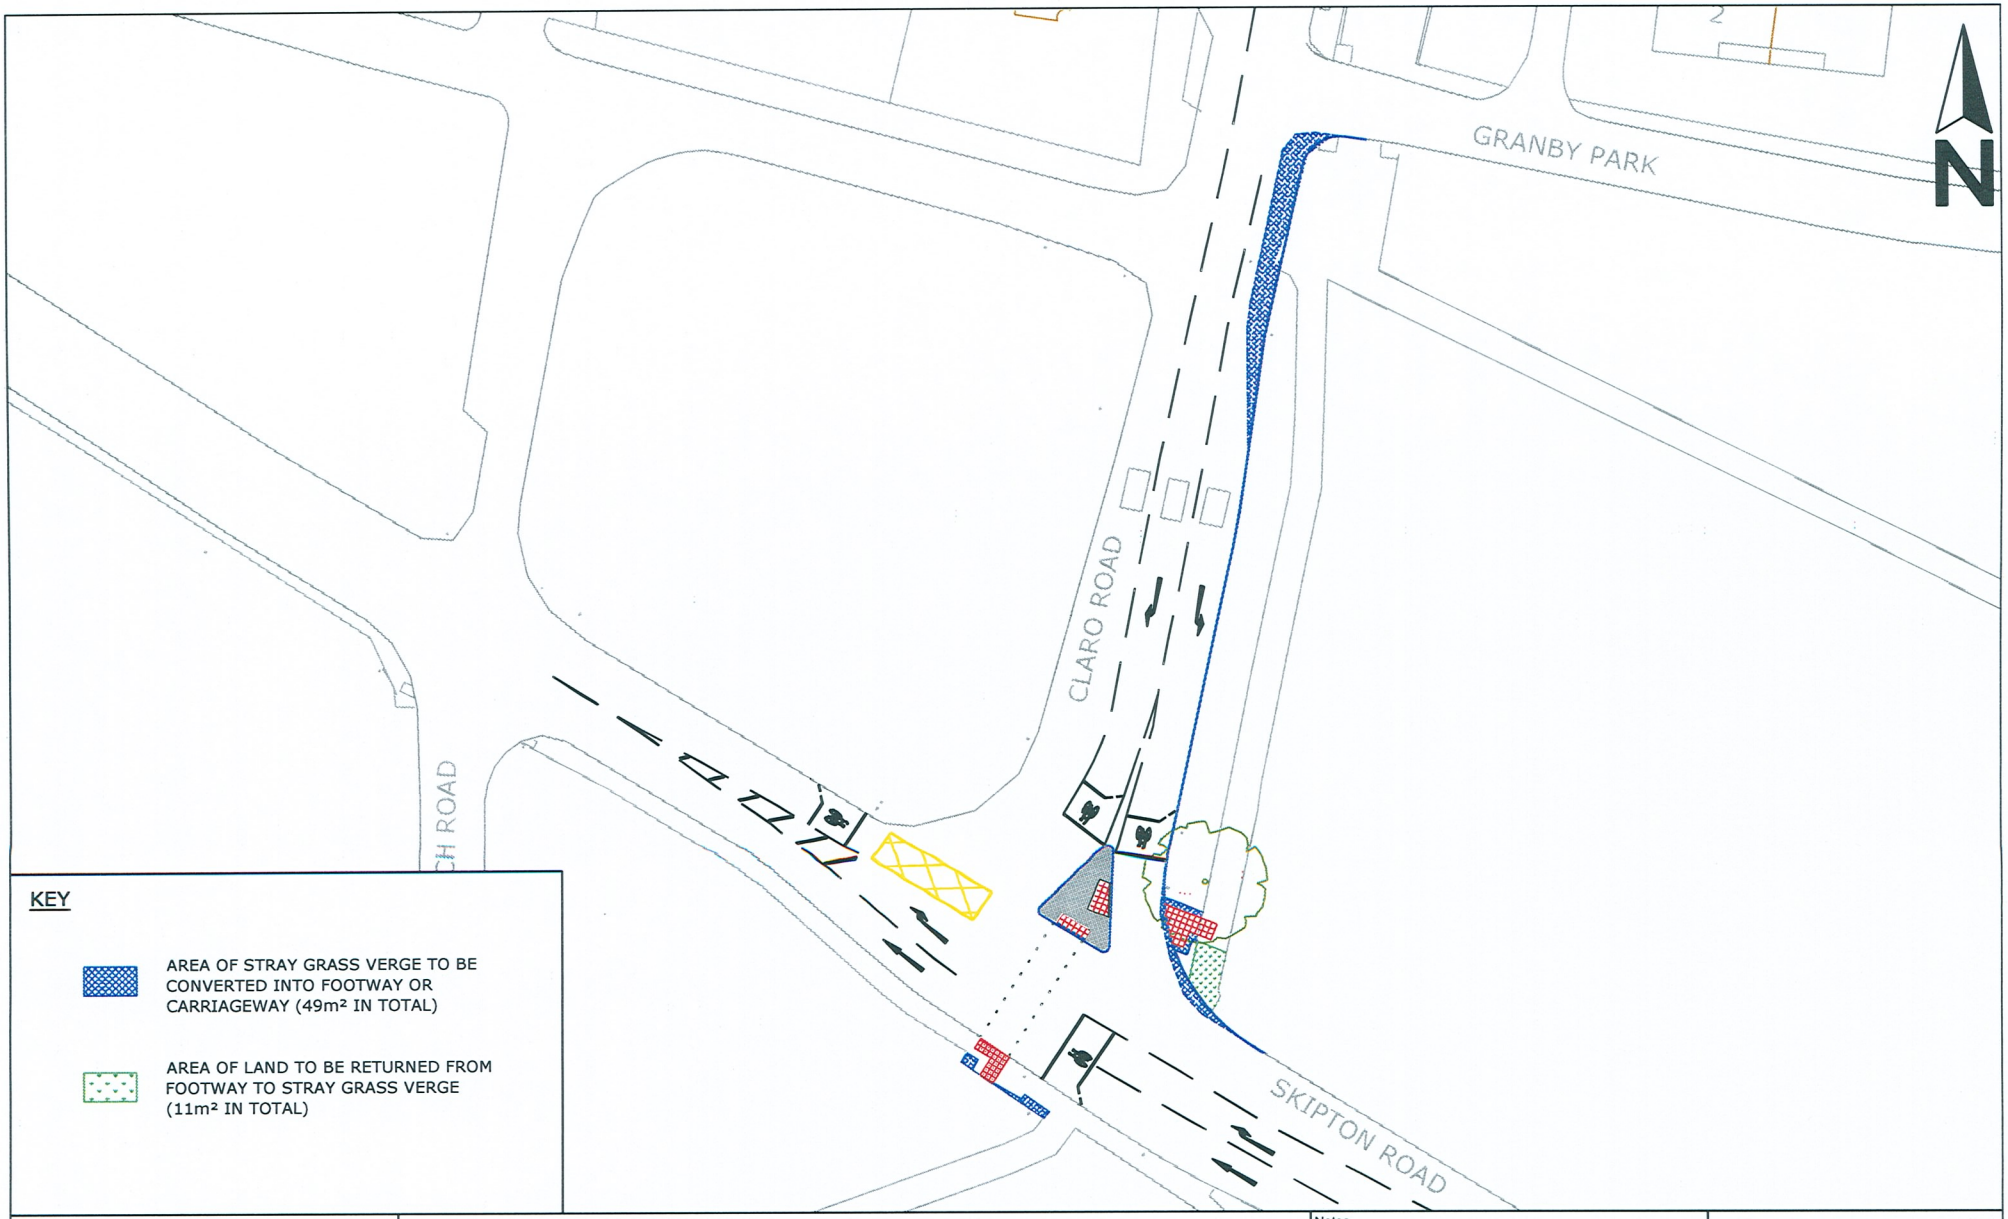

KEY

AREA OF STRAY GRASS VERGE TO BE CONVERTED INTO FOOTWAY OR CARRIAGEWAY (49m² IN TOTAL)

AREA OF LAND TO BE RETURNED FROM FOOTWAY TO STRAY GRASS VERGE (11m² IN TOTAL)

NORTH YORKSHIRE COUNTY COUNCIL
Business and Environmental Services
Corporate Director: David Bowe

highways NORTH YORKSHIRE

PROJECT: LSTF - CROSSING FACILITY - CLARO ROAD/SKIPTON ROAD, HARROGATE

DRAWING TITLE: STRAY LAND EXCHANGE DRAWING 1 of 2

Notes

Please refer to Stray Land Exchange Drawing 2 of 2 (ref: LSTF-A6-C-PS3-SE-1of 2) for plan highlighting remainder of Stray Exchange land to be returned to Stray.

AREA. 6 - BOROUGHBRIDGE
DATE: SEPTEMBER 2014
SCALE. NTS
DRAWING NO.: LSTF-A6-C-PS3-SE-1of 2

© Crown Copyright. North Yorkshire County Council. 100017946 (2013).

ORIGINAL DRAWING SIZE A4

Appendix 1