SITE IMAGE

TOTAL AREA OF LAND FOR EXCHANGE AT SITE - 40m²

PROPOSED AREA OF EXCHANGE LAND

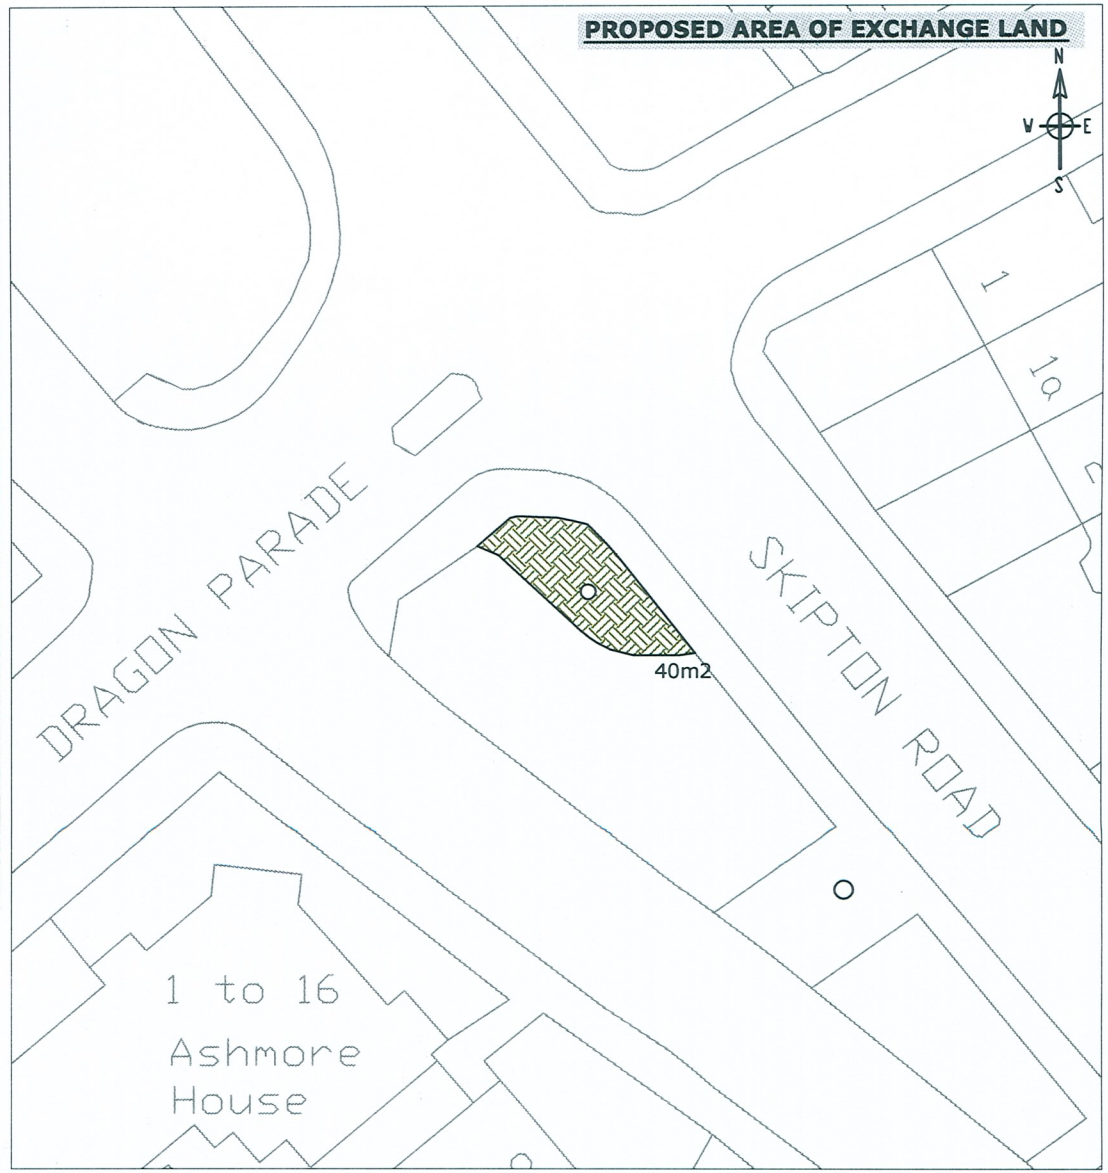

NORTH YORKSHIRE COUNTY COUNCIL Business and Environmental Services Corporate Director:- David Bowe highways NORTH YORKSHIRE	PROJECT: LSTF - CROSSING FACILITY - CLARO ROAD/SKIPTON ROAD, HARROGATE	AREA: 6 - BOROUGHBRIDGE DATE:SEPTEMBER 2014
	DRAWING TITLE: STRAY LAND EXCHANGE DRAWING 2 of 2	SCALE: NTS DRAWING NO.: LSTF-A6-C-PS3-SE-2of 2

© Crown Copyright. North Yorkshire County Council. 100017946 (2014).

ORIGINAL DRAWING SIZE A4

Appendix 3