P.CON.02.23.01C

FOOTBALL PITCH

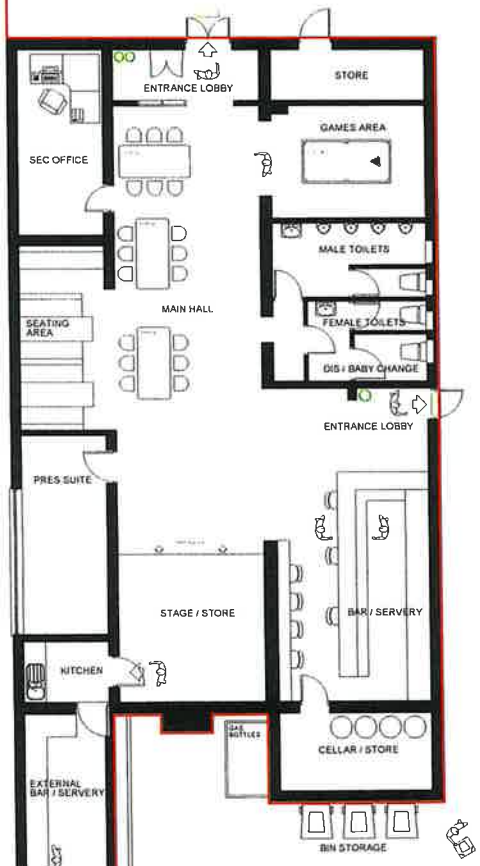

EXISTING GROUND FLOOR PLAN

CHANGING ROOMS

EXISTING FLOOR LAYOUT PLAN TO ILLUSTRATE

(1) An application for a premises licence under section 17 or section 34 or a club premises certificate under section 71 shall be accompanied by the floor layout plan which the application relates and which shall comply with the following paragraphs of this regulation

(2) Unless the relevant licensing authority has previously agreed in writing with the applicant (allowing a request by the applicant that an alternative scale plan is acceptable to it in which case the plan shall be drawn in that alternative scale) the plan shall be drawn in standard scale

(3) The floor layout plan illustrates

(a) the extent of the boundary of the building, if relevant, and any external and internal walls of the building and, if different, the perimeter of the premises

(b) the location of points of access to and egress from the premises

(c) if different from sub-paragraph (3)(b) the location of escape routes from the premises

(d) in a case where the premises is to be used for more than one licensable activity the area within the premises used for each activity

(e) fixed structures (including furniture) or similar objects temporarily in a fixed location (but not furniture) which may impact on the ability of individuals on the premises to use exits or escape routes without impediment

(f) in a case where the premises includes a stage or raised area, the location and height of each stage or area relative to the floor

(g) in a case where the premises includes any steps, steps or ramps, the location of the steps, steps or ramps

(h) in the case where the premises includes any room or rooms containing public conveniences, the location of the room or rooms

(i) the location and type of any fire safety and any other safety equipment including if applicable, marine safety equipment

(j) the location of a kitchen, if any, on the premises

(4) The plan may include a legend through which the matters mentioned or referred to in paragraph (3) are sufficiently illustrated by the use of symbols on the plan

REVISION 'C' (FEBRUARY 2023)
Drawing revised to illustrate amendments as recommended by Licensing Officer on 23/02/2023 and to approval of client

EDS

Client

Site Address
FINAL WHISTLE,
SELBY TOWN FOOTBALL CLUB
RICHARD STREET
SELBY
YO8 4BN

Project
PROPOSED PREMISES LICENSING APPLICATION FOR EXISTING CLUB HOUSE

Drawing Title
PLANNING STATUS
EXISTING SITE / FLOOR LAYOUT PLANS TO SHOW COMPLIANCE WITH SECTION 17,34 OR 71

Drawing Scale: 1:50
Date: FEBRUARY 2023

Drawing Number: P.CON.02.23.01
Rev: C

APPENDIX 2