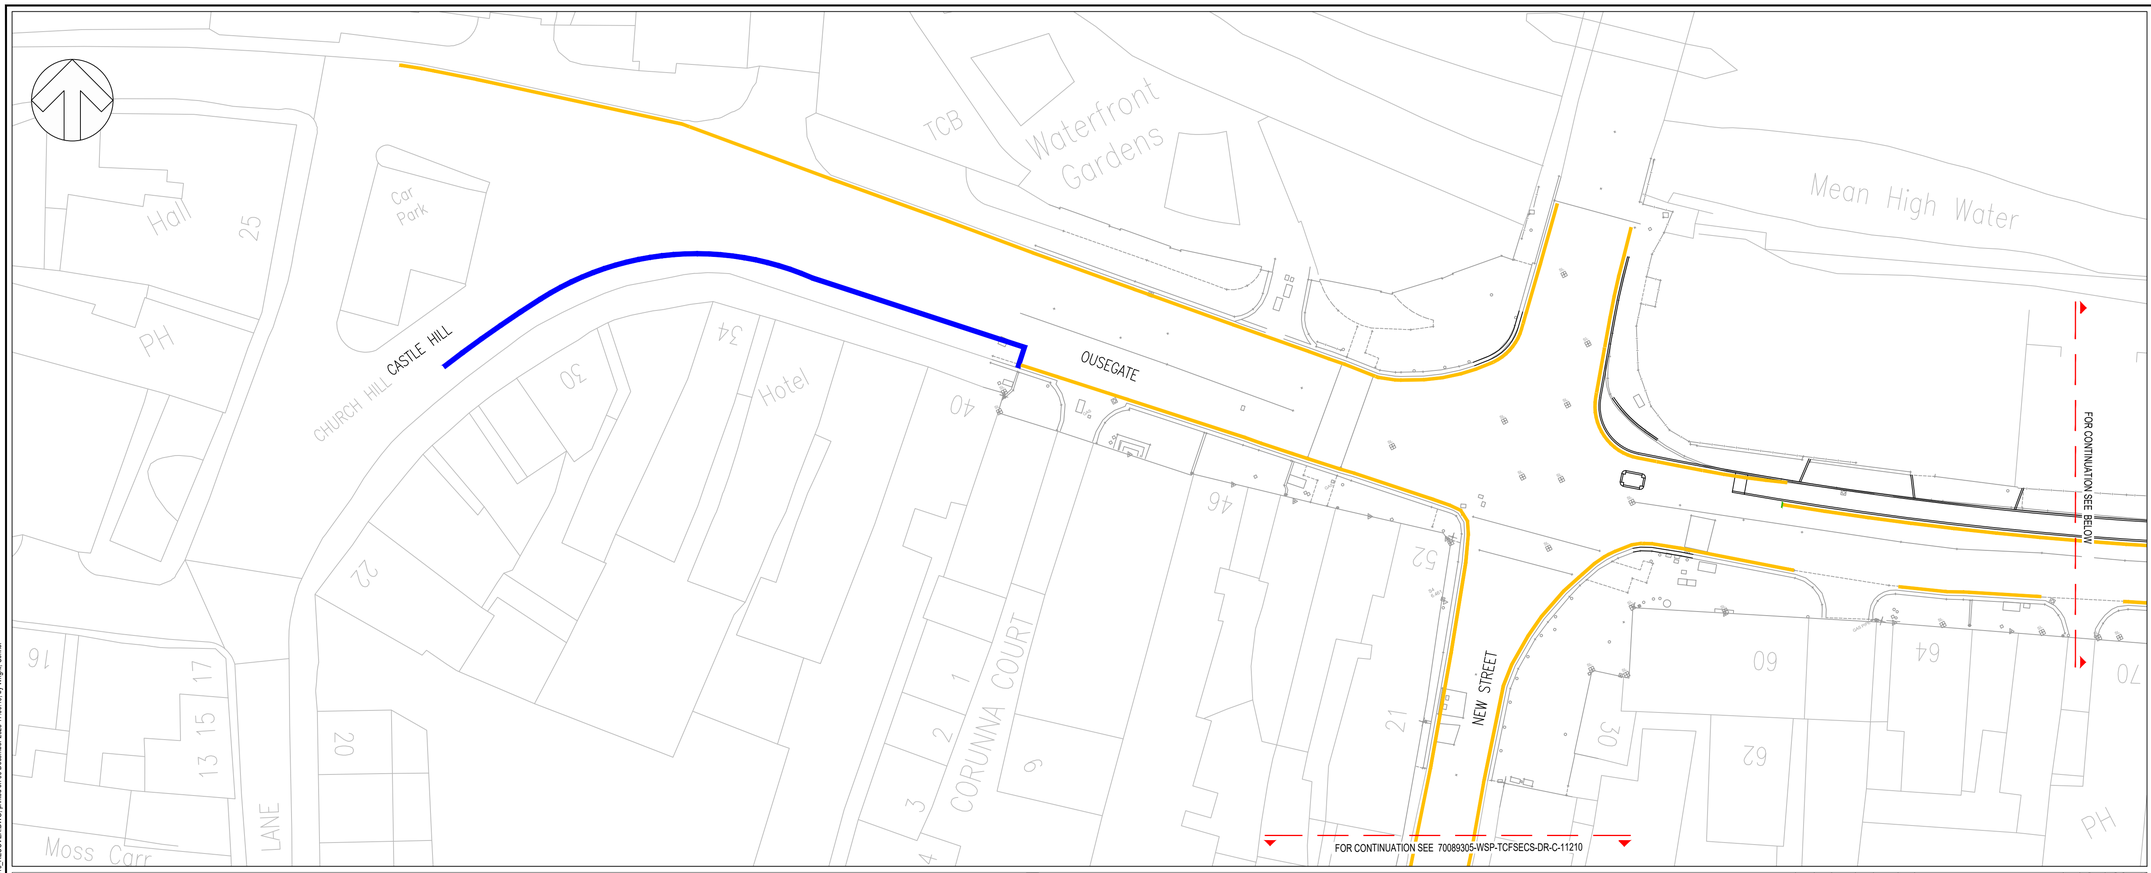

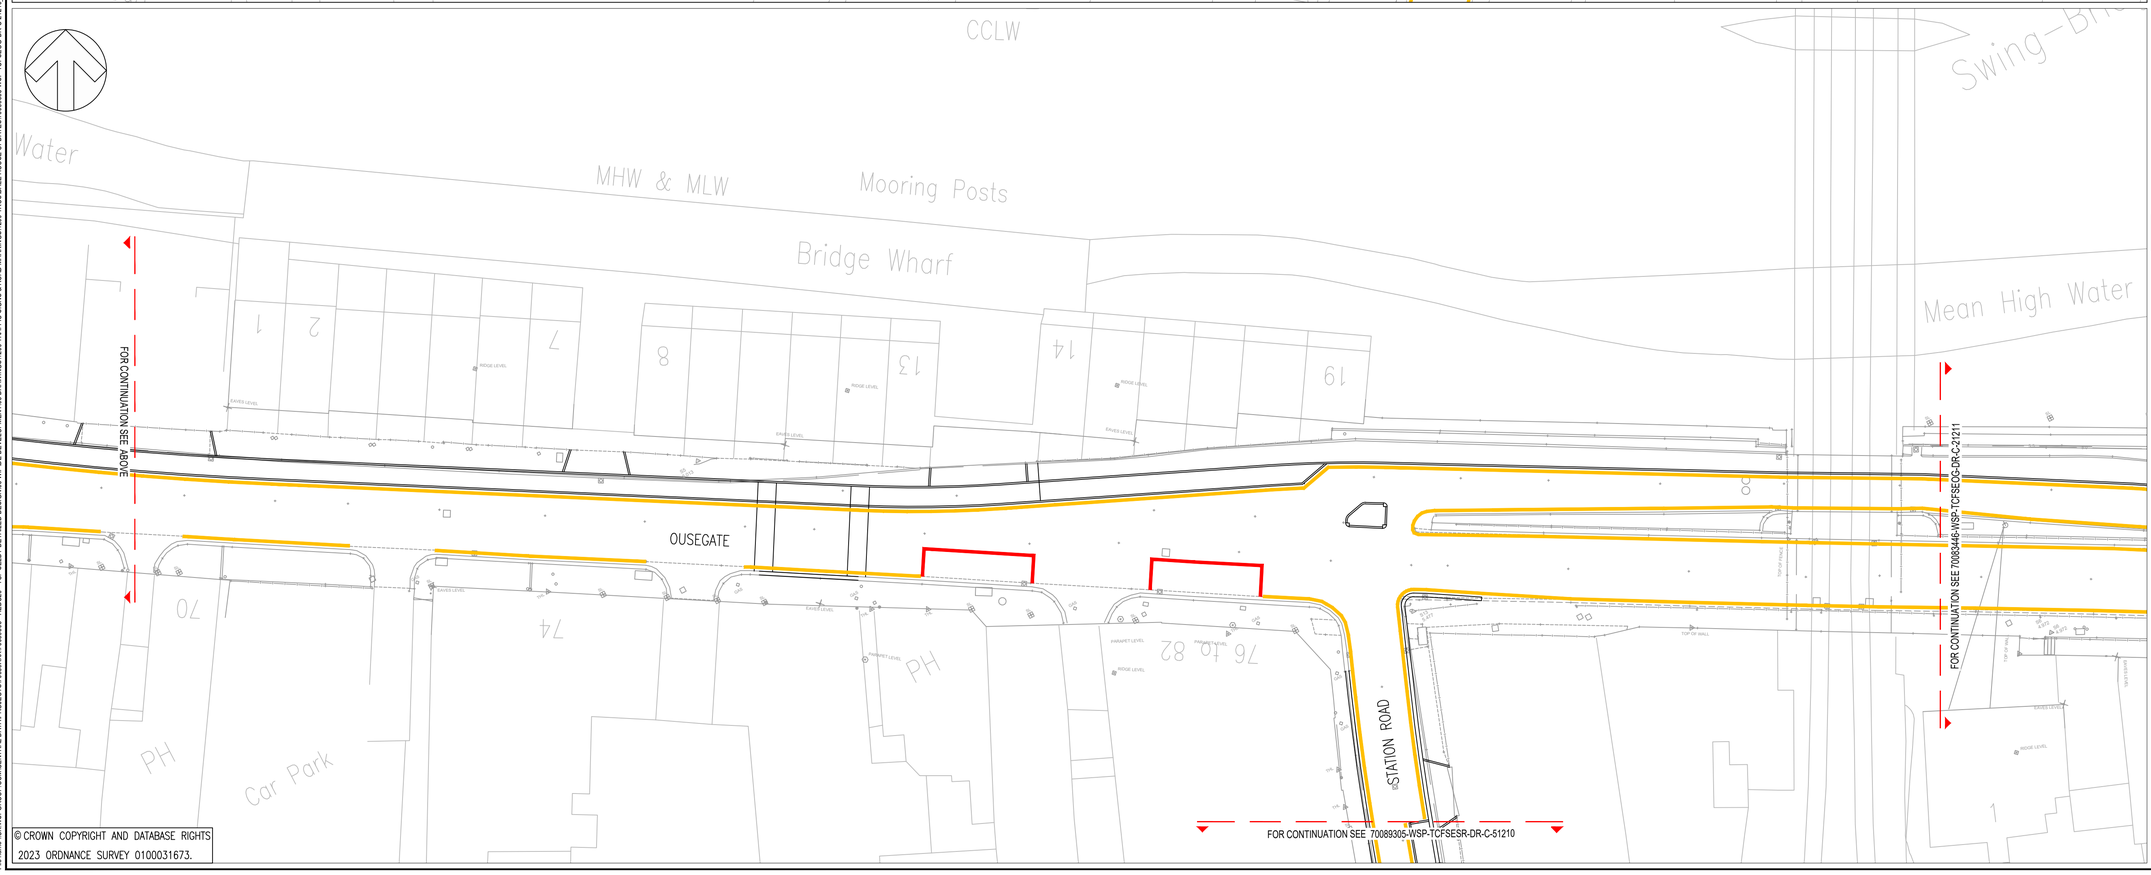

© CROWN COPYRIGHT AND DATABASE RIGHTS 2023 ORDNANCE SURVEY 0100031673.

File name \\UK.WSPGROUP.COM\CENTRAL DATA\PROJECTS\70089XXX\70089305 - HEDC20 - TCF SELBY DETAILED DESIGN\03 WIP\CE DEVELOPMENT\03 DRAWINGS\1200 TRAFFIC SIGNS & ROAD MARKINGS\1200 TROSEDALE HOUSE UPDATES\70089305-WSP-TCFSEOG-DR-C-21210_RECOVER.DWG, printed on 08 December 2023 17:00:48, by Wright, Connor

DO NOT SCALE

NOTES

1. THIS DRAWING IS NOT TO BE USED FOR CONSTRUCTION.
2. THIS DRAWING SHOULD BE READ IN CONJUNCTION WITH ALL RELATED DOCUMENTATION, DRAWINGS AND STANDARD DETAILS.
3. ALL DIMENSIONS ARE IN METRES UNLESS STATED OTHERWISE.
4. ALL ROAD MARKINGS ARE TO TIE-INTO EXISTING AT SCHEME EXTENTS.
5. AREAS UNMARKED ON THIS PLAN ARE UNAFFECTED BY PROPOSALS

KEY:

- PROPOSED NO WAITING AT ANY TIME
- PROPOSED LOADING ONLY
- EXISTING ON STREET PARKING

REV	DATE	BY	DESCRIPTION	CHK	APP
P01	22/08/2023	RC	FIRST REVISION		

DRAWING STATUS: S2 - FOR INFORMATION

wsp
3 Wellington Place
Leeds
LS1 4AP, UK
T+ 44 (0) 113 395 6200
F+ 44 (0) 113 395 6201
wsp.com

CLIENT: NORTH YORKSHIRE COUNTY COUNCIL

ARCHITECT: N/A

SITE/PROJECT: NYCC TCF - SELBY STATION GATEWAY DETAILED DESIGN

TITLE: OUSEGATE TRAFFIC REGULATION ORDER PLAN SHEET 1

SCALE @ A1:	CHECKED:		APPROVED:
NTS	EI		JB
PROJECT NO: 70089305	DESIGNED: RC	DRAWN: RC	DATE: 22/08/2023

DRAWING No: 70089305-WSP-TCFSEOG-DR-C-21210 REV: P01

© WSP UK Ltd