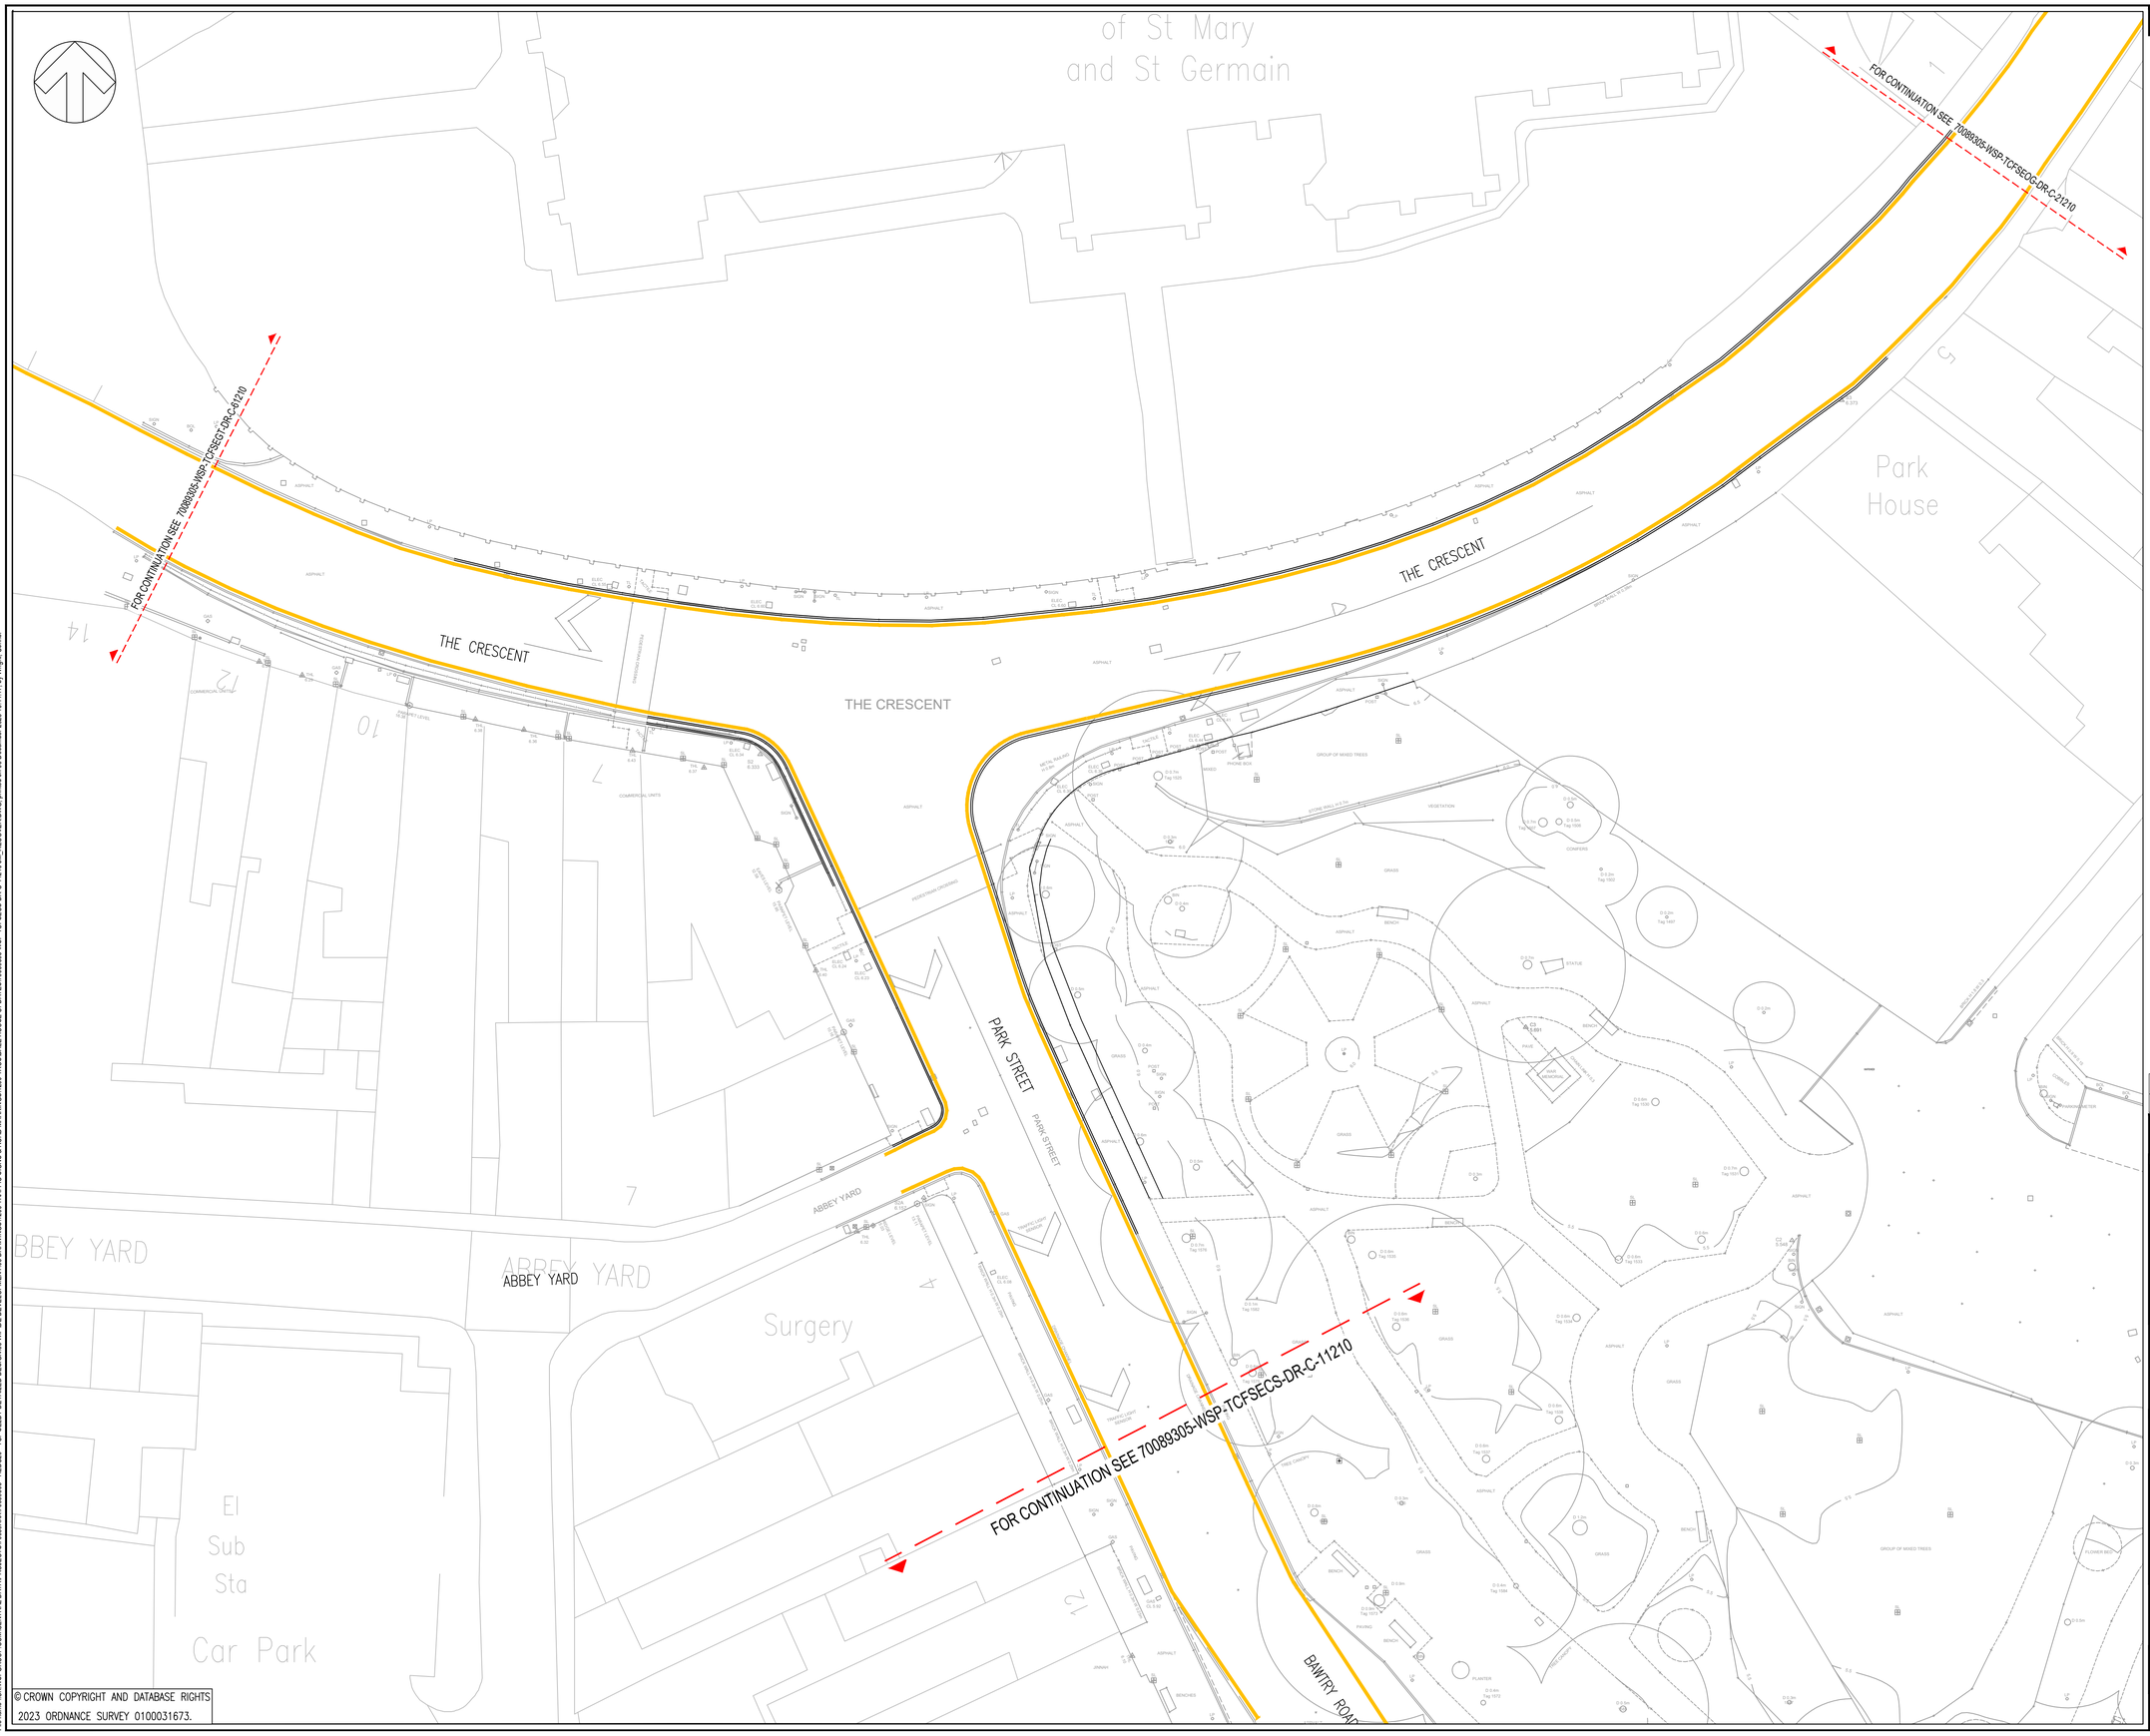

© CROWN COPYRIGHT AND DATABASE RIGHTS
2023 ORDNANCE SURVEY 0100031673.

File name: I:\UK WSPGROUP.COM\CENTRAL DATA\PROJECTS\70089XXX\70089305 - HEDX2e - TCF SELBY DETAILED DESIGN\03 WIP\DE DEVELOPMENT\03 DRAWINGS\100 TRAFFIC SIGNS & ROAD MARKINGS\100 TROOSCALE HOUSE UPDATES\70089305-WSP-TCFSECS-DR-C-11210.JM_RESOVER.DWG, printed on 06 December 2023 16:44:17, by Wright, Connor

DO NOT SCALE

NOTES

1. THIS DRAWING IS NOT TO BE USED FOR CONSTRUCTION.
2. THIS DRAWING SHOULD BE READ IN CONJUNCTION WITH ALL RELATED DOCUMENTATION, DRAWINGS AND STANDARD DETAILS.
3. ALL DIMENSIONS ARE IN METRES UNLESS STATED OTHERWISE.
4. ALL ROAD MARKINGS ARE TO TIE-INTO EXISTING AT SCHEME EXTENTS.
5. AREAS UNMARKED ON THIS PLAN ARE UNAFFECTED BY PROPOSALS

KEY:

PROPOSED NO WAITING AT ANY TIME

REV	DATE	BY	DESCRIPTION	CHK	APP
P01	22/08/2023	RC	FIRST REVISION		

DRAWING STATUS: S2 - FOR INFORMATION

wsp
3 Wellington Place
Leeds
LS1 4AP, UK

T+ 44 (0) 113 395 6200
F+ 44 (0) 113 395 6201
wsp.com

CLIENT: NORTH YORKSHIRE COUNCIL

ARCHITECT: N/A

SITE/PROJECT: NYCC TCF - SELBY STATION GATEWAY DETAILED DESIGN

TITLE: THE CRESCENT/PARK STREET TRAFFIC REGULATION ORDER PLAN

SCALE @ A1:	CHECKED:		APPROVED:
1:250	EI		JB
PROJECT NO: 70089305	DESIGNED: RC	DRAWN: RC	DATE: 22/08/2023

DRAWING No: 70089305-WSP-TCFSECS-DR-C-11210 REV: P01

© WSP UK Ltd