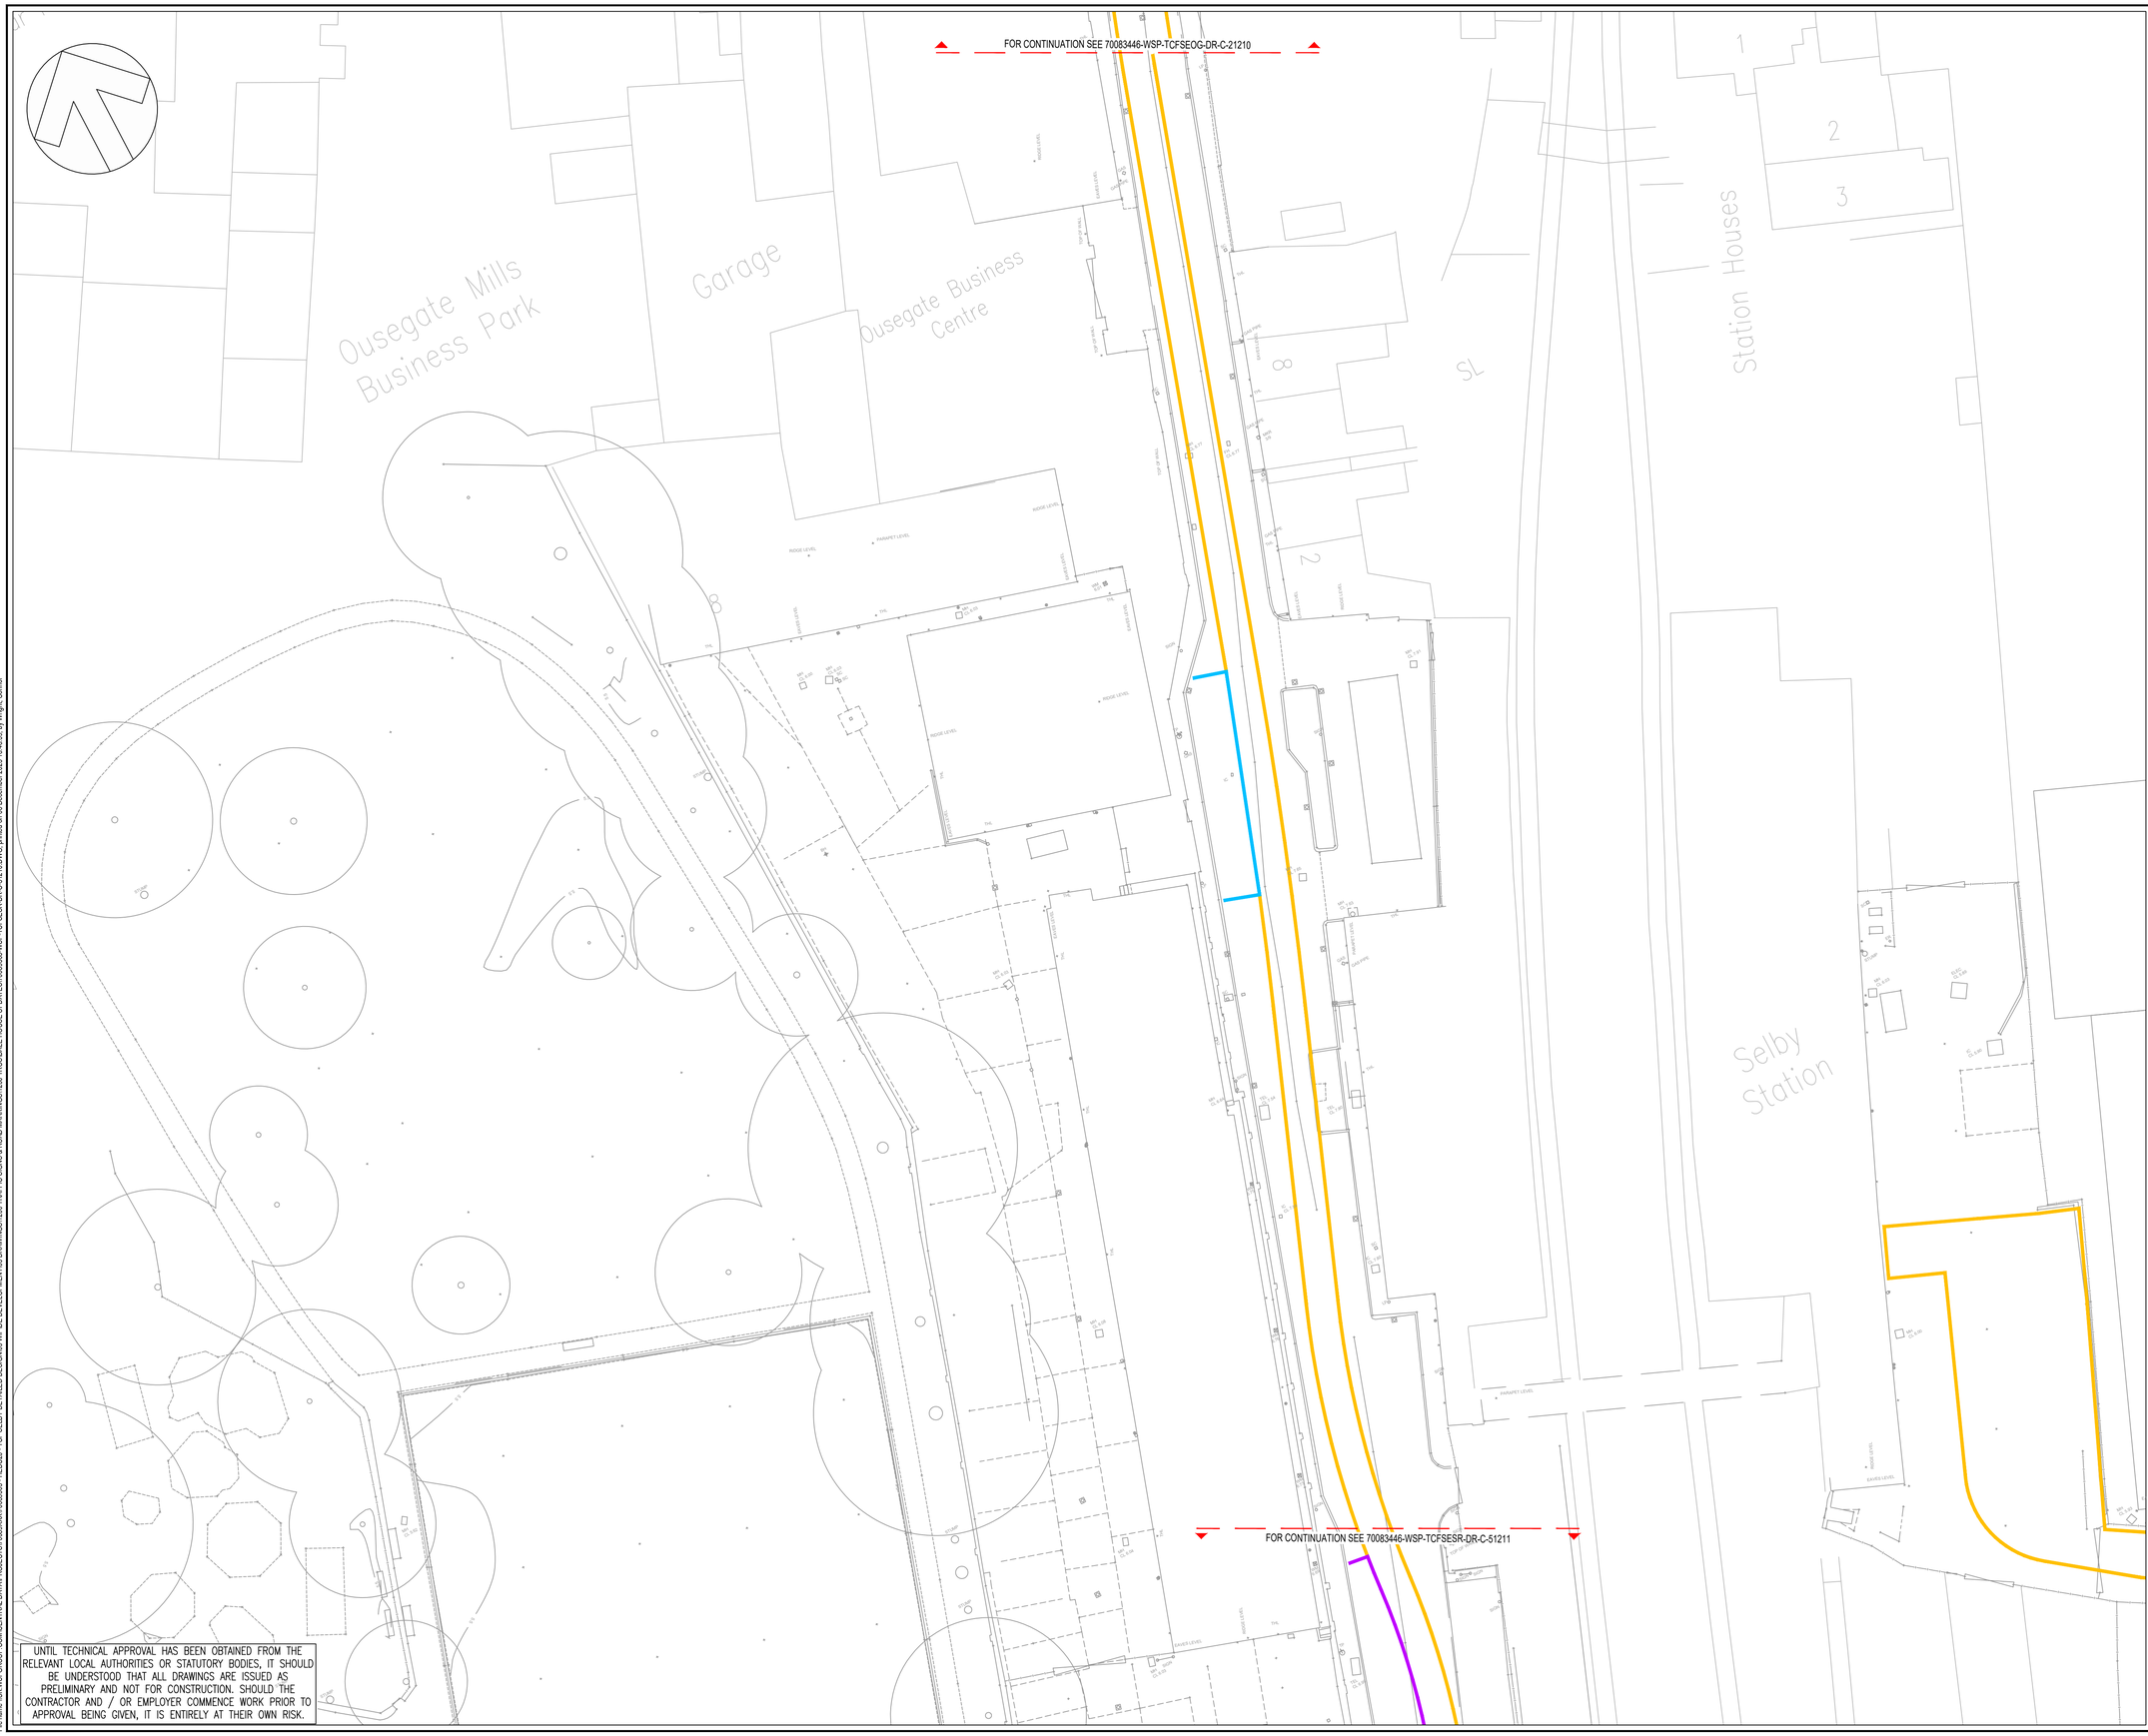

UNTIL TECHNICAL APPROVAL HAS BEEN OBTAINED FROM THE RELEVANT LOCAL AUTHORITIES OR STATUTORY BODIES, IT SHOULD BE UNDERSTOOD THAT ALL DRAWINGS ARE ISSUED AS PRELIMINARY AND NOT FOR CONSTRUCTION. SHOULD THE CONTRACTOR AND / OR EMPLOYER COMMENCE WORK PRIOR TO APPROVAL BEING GIVEN, IT IS ENTIRELY AT THEIR OWN RISK.

File name \\UK.WSPGROUP.COM\CENTRAL DATA\PROJECTS\70089XXX\70089305 - HEDX20 - TCF SELBY DETAILED DESIGN\03 WIP\DE DEVELOPMENT\03 DRAWINGS\1200 TRAFFIC SIGNS & ROAD MARKINGS\1200 TROSDALE HOUSE UPDATES\70089305-WSP-TCFSESR-DR-C-51210.DWG, printed on 06 December 2023 16:46:59, by Wright, Connor

DO NOT SCALE

NOTES

1. THIS DRAWING IS NOT TO BE USED FOR CONSTRUCTION.
2. THIS DRAWING SHOULD BE READ IN CONJUNCTION WITH ALL RELATED DOCUMENTATION, DRAWINGS AND STANDARD DETAILS.
3. ALL DIMENSIONS ARE IN METRES UNLESS STATED OTHERWISE.
4. ALL ROAD MARKINGS ARE TO TIE–INTO EXISTING AT SCHEME EXTENTS.
5. CONFLICTING INFORMATION SHOWN ON THE ENGINEER'S DRAWINGS OR DISCREPANCIES BETWEEN THE INFORMATION GIVEN BY THE ENGINEER AND THAT PROVIDED BY OTHERS MUST BE REFERRED TO THE ENGINEER BEFORE THE WORKS COMMENCE.
6. AREAS UNMARKED ON THIS PLAN ARE UNAFFECTED BY PROPOSALS

KEY:

- PROPOSED NO WAITING AT ANY TIME
- PROPOSED LOADING ONLY
- PROPOSED NO WAITING EXCEPT TAXIS
- PROPOSED TAXI BAY

REV	DATE	BY	DESCRIPTION	CHK	APP
P01	28/10/2023	CW	FIRST REVISION		

DRAWING STATUS:
S2 - FOR INFORMATION

3 Wellington Place
Leeds
LS1 4AP, UK

T+ 44 (0) 113 395 6200
F+ 44 (0) 113 395 6201
wsp.com

CLIENT:
NORTH YORKSHIRE COUNCIL

ARCHITECT:
N/A

SITE/PROJECT:
SELBY STATION GATEWAY
DETAILED DESIGN

TITLE:
STATION ROAD
TRAFFIC REGULATION ORDER PLAN
SHEET 1

SCALE @ A1:	CHECKED:		APPROVED:
1:250	EI		JB
PROJECT NO:	DESIGNED:	DRAWN:	DATE:
70089305	CW	CW	28/10/2023

DRAWING No:	REV:
70089305-WSP-TCFSESR-DR-C-51210	P01

© WSP UK Ltd