Appendix 1

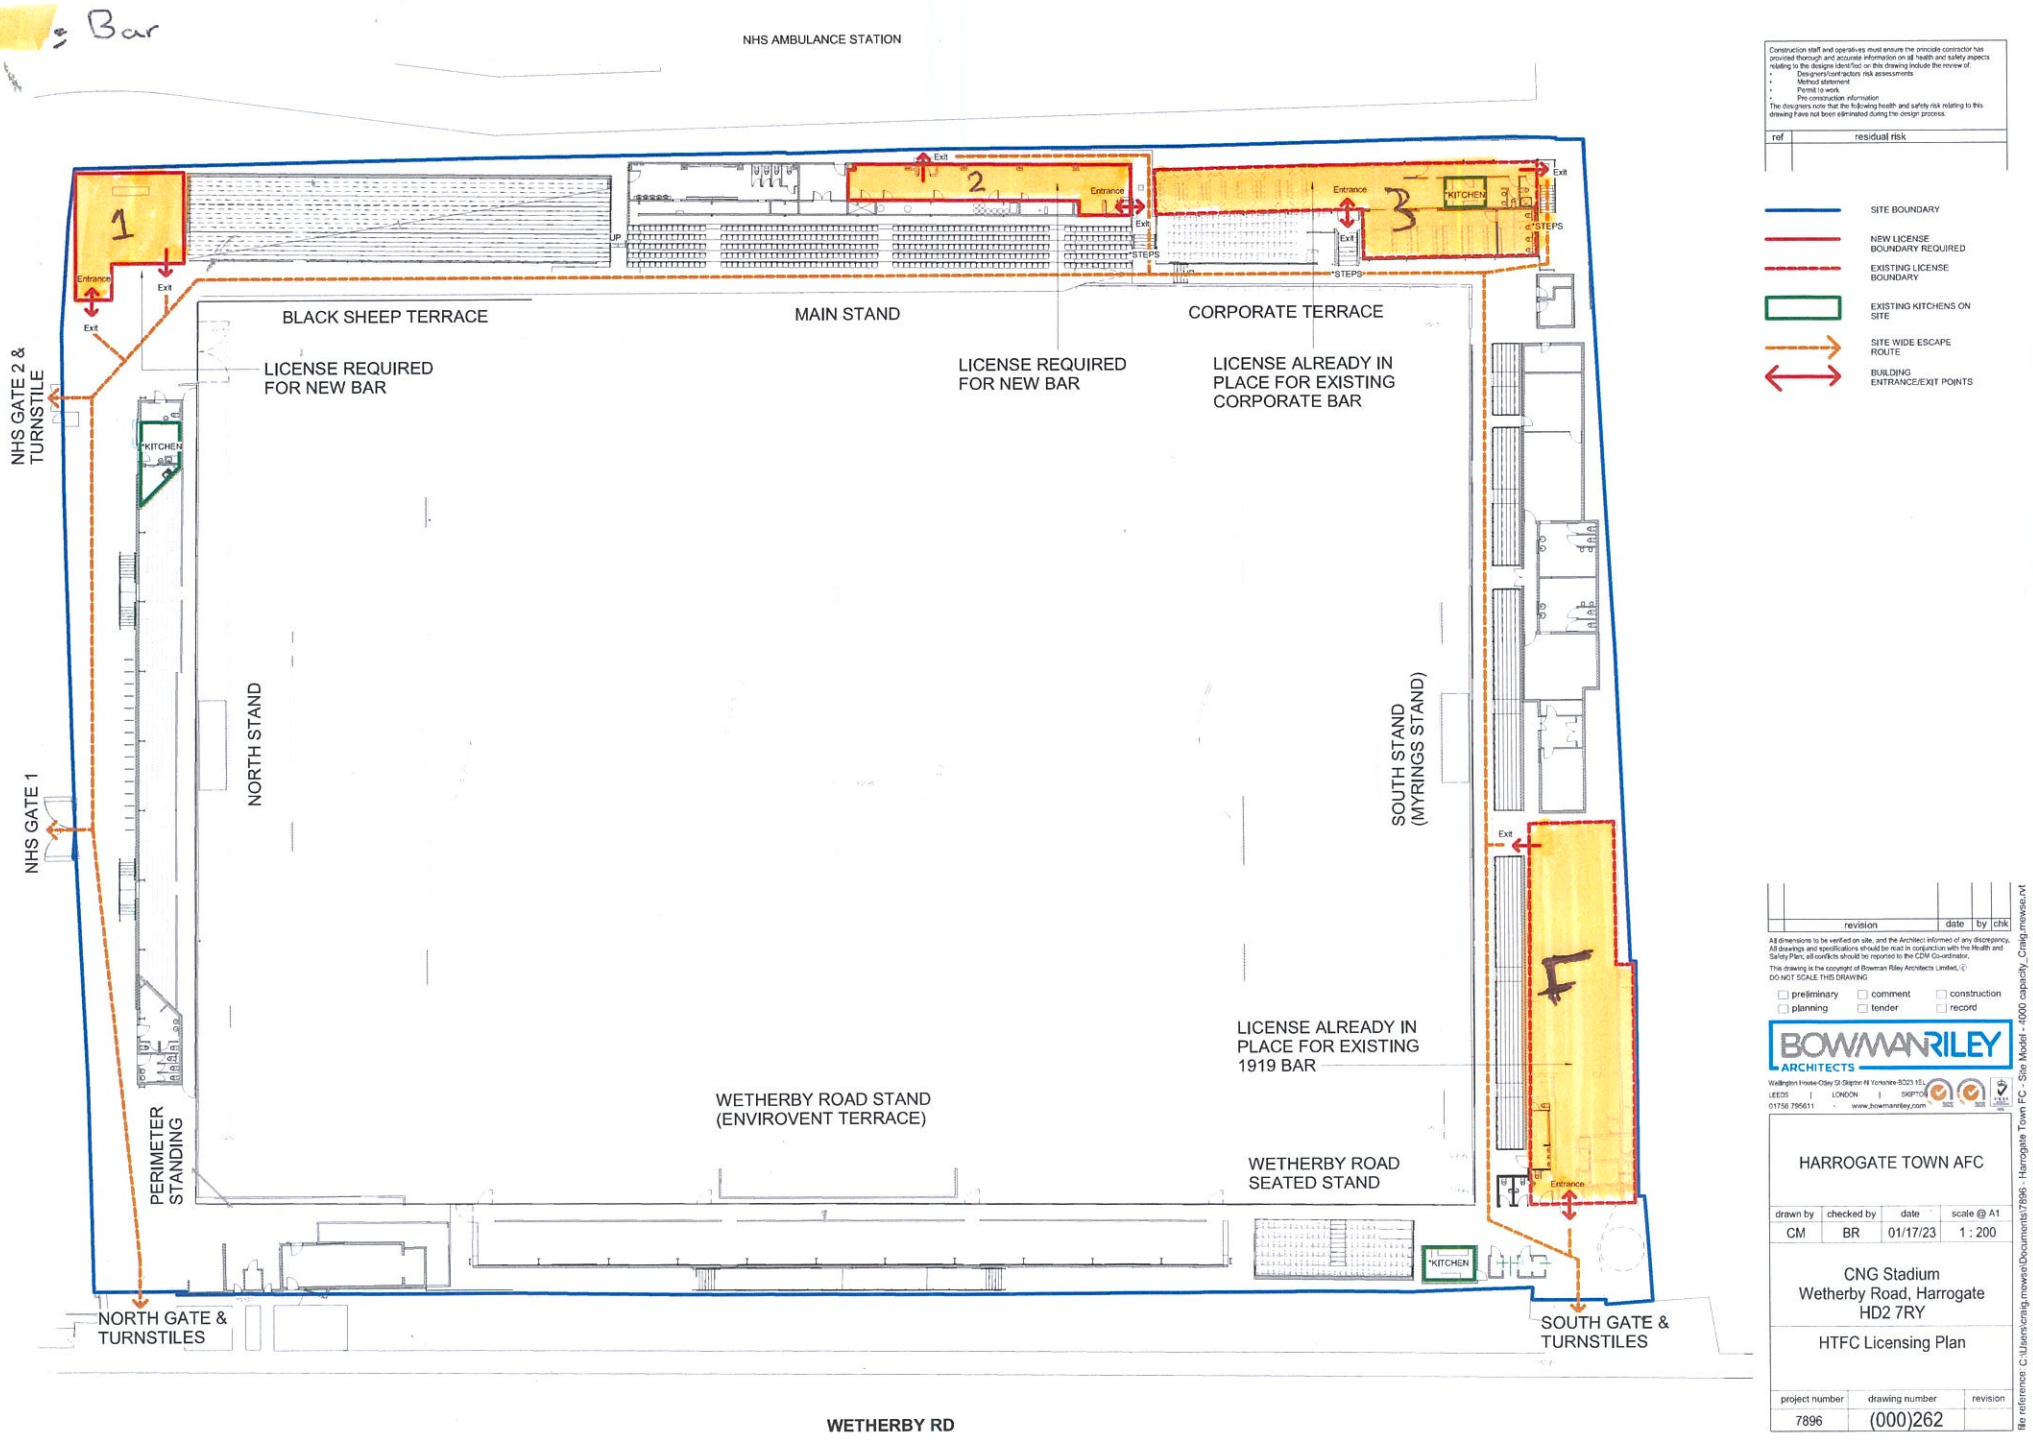

Construction staff and operatives must ensure the principle contractor has provided thorough and accurate information on all health and safety aspects relating to the designs identified on this drawing include the review of:
- Designers/contractors risk assessments
- Method statement
- Permit to work
- Pre construction information

The designers note that the following health and safety risk relating to this drawing have not been eliminated during the design process:

ref	residual risk

revision	date	by	chk

All dimensions to be verified on site, and the Architect informed of any discrepancy. All drawings and specifications should be read in conjunction with the Health and Safety Plan; all conflicts should be reported to the CDM Co-ordinator.

This drawing is the copyright of Bowman Riley Architects Limited, ©
DO NOT SCALE THIS DRAWING

☐ preliminary ☐ comment ☐ construction
☐ planning ☐ tender ☐ record

BOWMANRILEY ARCHITECTS
Wellington House Otley St Skipton N Yorkshire BD23 1EL
LEEDS | LONDON | SKIPTON
01756 795611 - www.bowmanriley.com

HARROGATE TOWN AFC

drawn by	checked by	date	scale @ A1
CM	BR	01/17/23	1 : 200

CNG Stadium
Wetherby Road, Harrogate
HD2 7RY

HTFC Licensing Plan

project number	drawing number	revision
7896	(000)262	

file reference C:\Users\craig.mewse\Documents\7896 - Harrogate Town FC - Site Model - 4000 capacity_Craig.mewse.rvt